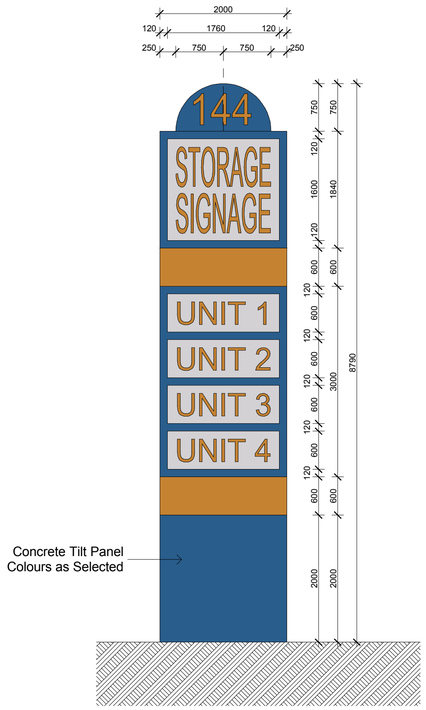

Signage Panel Detail
SCALE 1:50

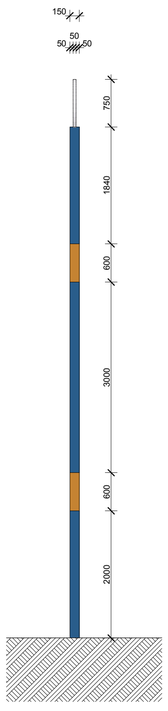

Signage Panel Detail
SCALE 1:50

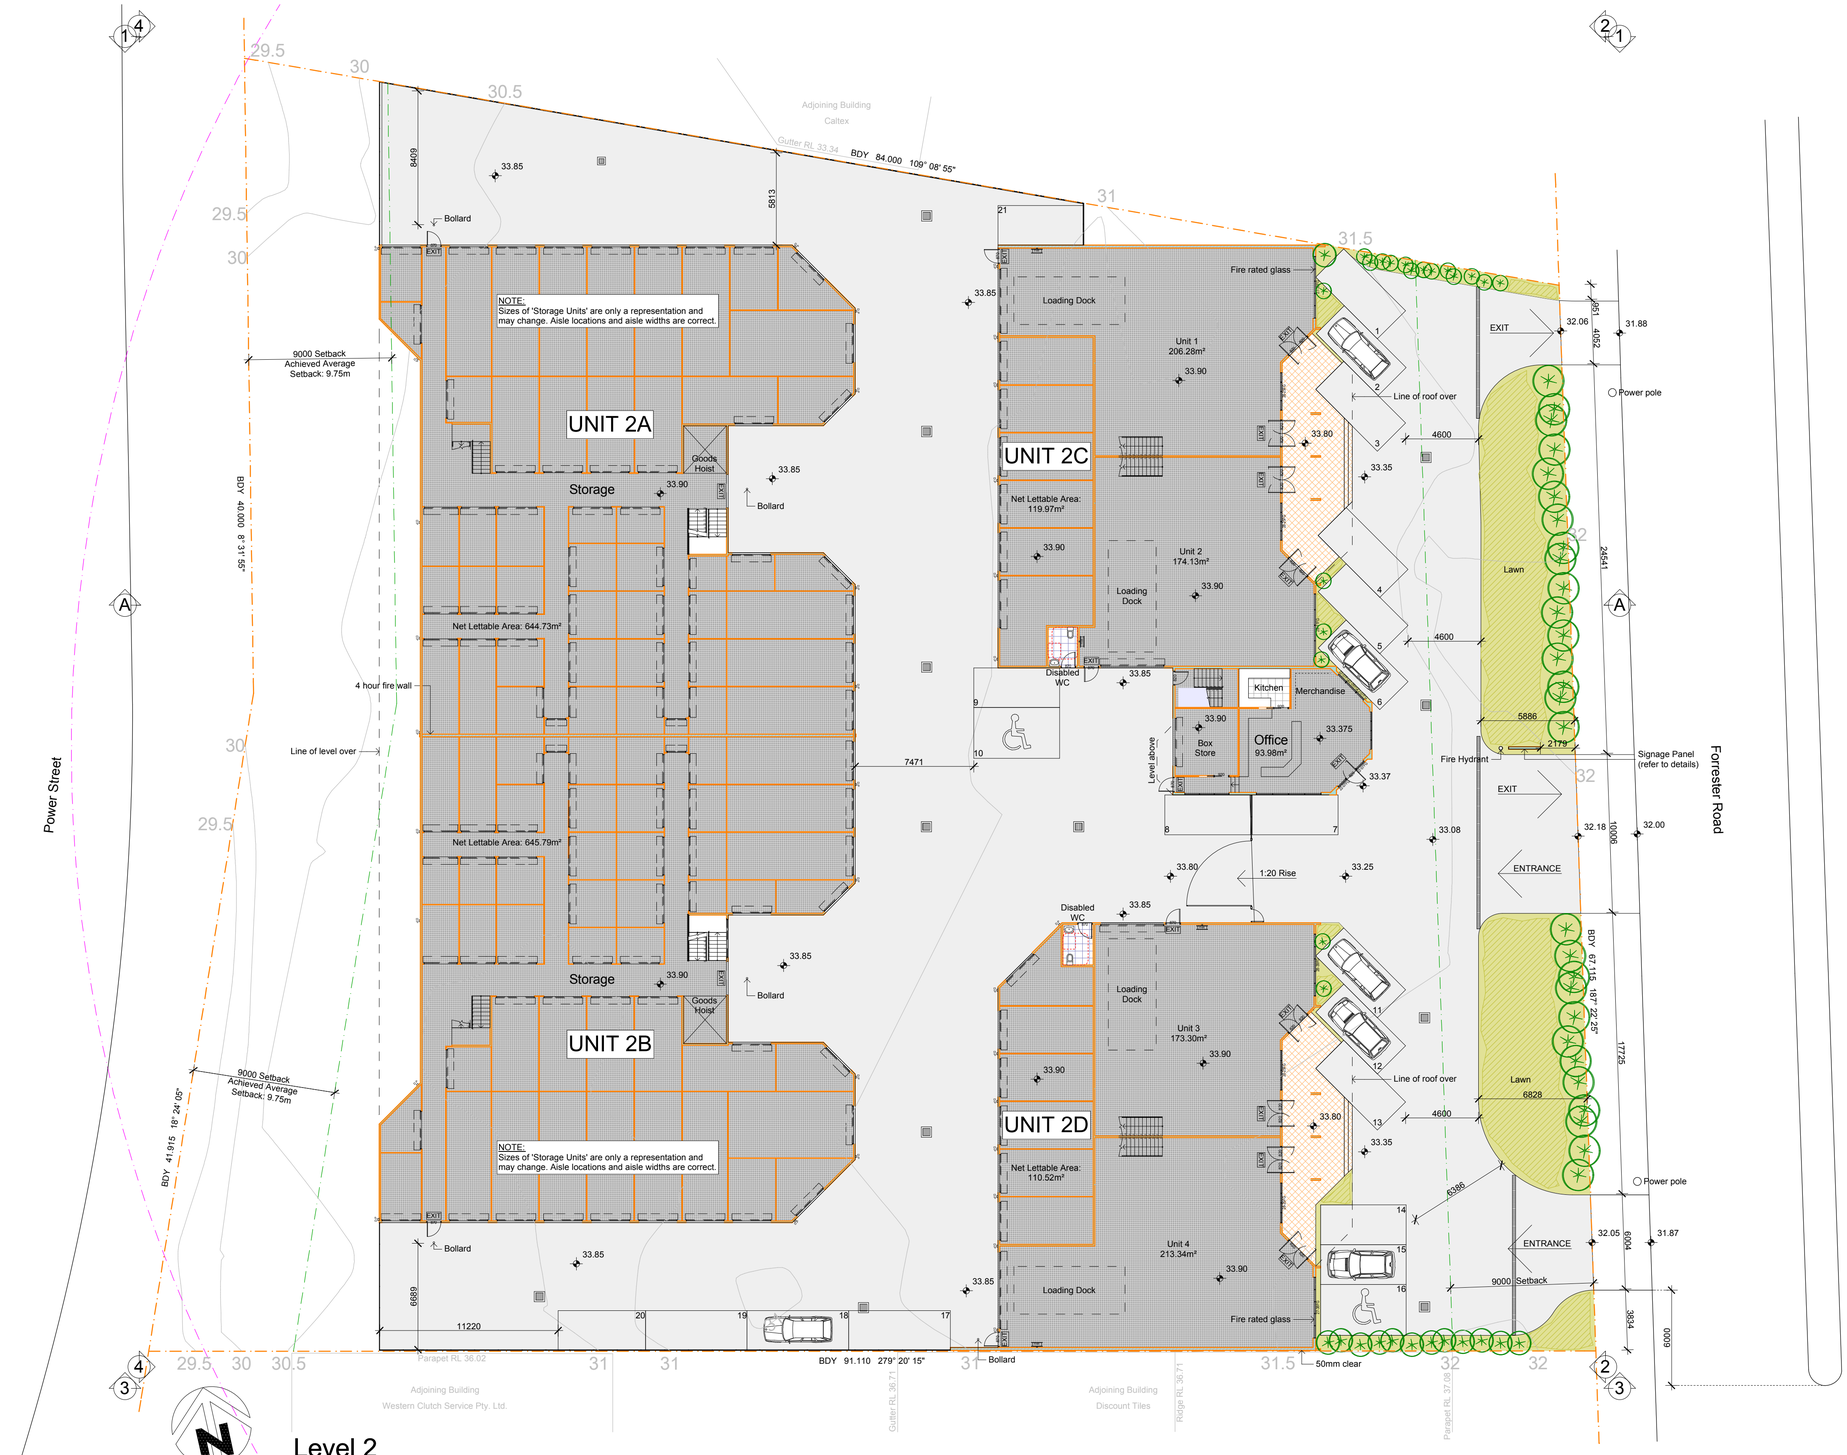

Level 2
SCALE 1:200

NOT FOR CONSTRUCTION. COUNCIL APPROVAL ONLY

Issue	Date	
B	27-02-07	DA Submission
A	25-01-07	Pre-DA

PROJECT NORTH

ARCHITECTS
Craig Crowther
139 March St Richmond ph 4578 4441 fax 4578 4442

Do not scale drawings verify all dimensions on site before commencement of work

Proposed Development

At: 144 Forrester Road
St Marys

For: Industrial Parks of Australia Pty Ltd

Drawing Status: Development Application

Drawn by	Date	Checked by	Date
CZ	28 - 02 - 2007	CC	28 - 02 - 2007

Scales: 1:200 @ A1, 1:400 @ A3

Drawing Number: 06377 - 02

Status Revision: DA - A