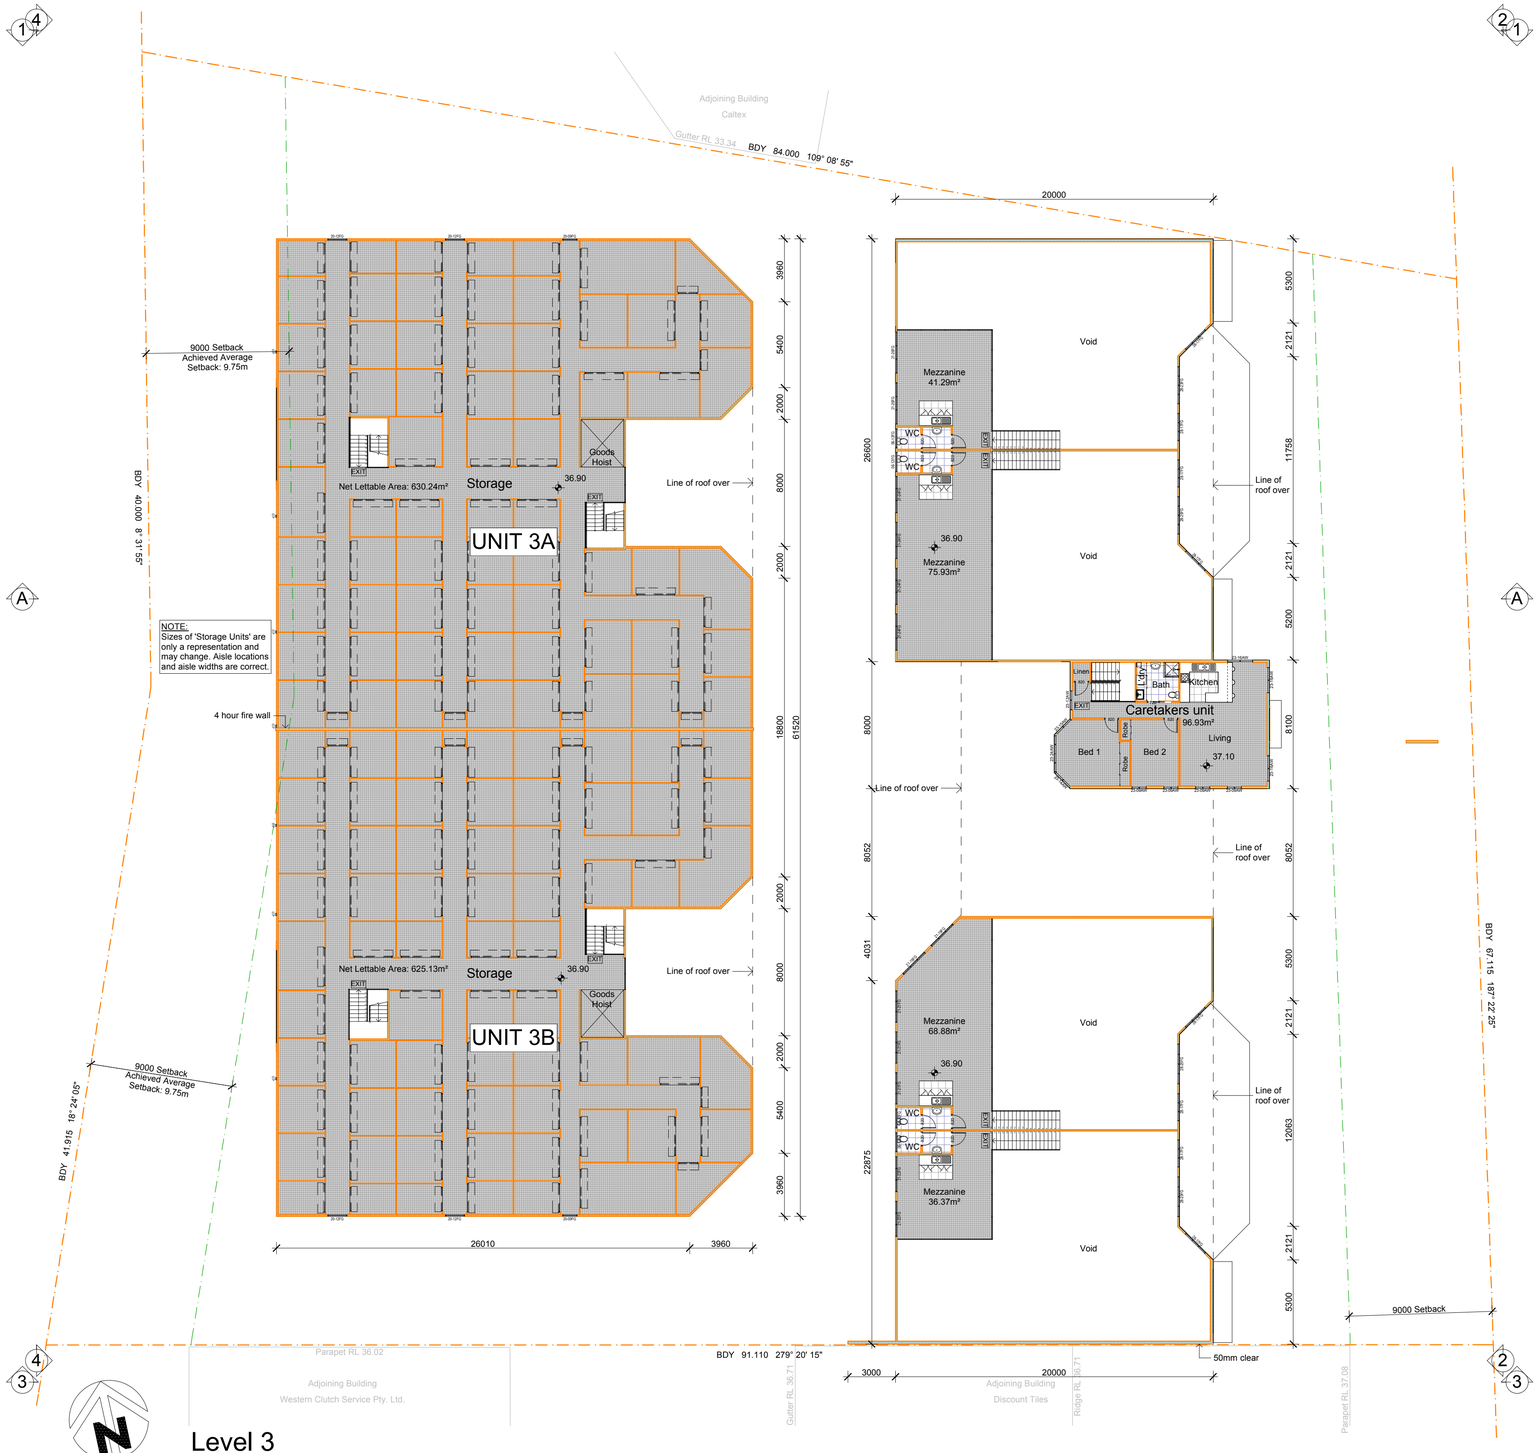

Level 3

SCALE 1:200

NOT FOR CONSTRUCTION. COUNCIL APPROVAL ONLY

Issue	Date	
B	27-02-07	DA Submission
A	25-01-07	Pre-DA

PROJECT NORTH

ARCHITECTS
craig rowther
139 March St Richmond ph 4578 4441 fax 4578 4442

Do not scale drawings verify all dimensions on site before commencement of work.

Proposed Development

At: 144 Forrester Road
St Marys

For: Industrial Parks of
Australia Pty Ltd

Drawing Status
Development Application

Drawn by	Date	Checked by	Date
CZ	28 - 02 - 2007	CC	28 - 02 - 2007

Scales 1:200 @ A1, 1:400 @ A3

Drawing Number 06377 - 03

Status Revision DA - A