NOTE:
WINDOW GLASS TO ALL UNITS IS TO COMPLY WITH BCA PART J REPORT

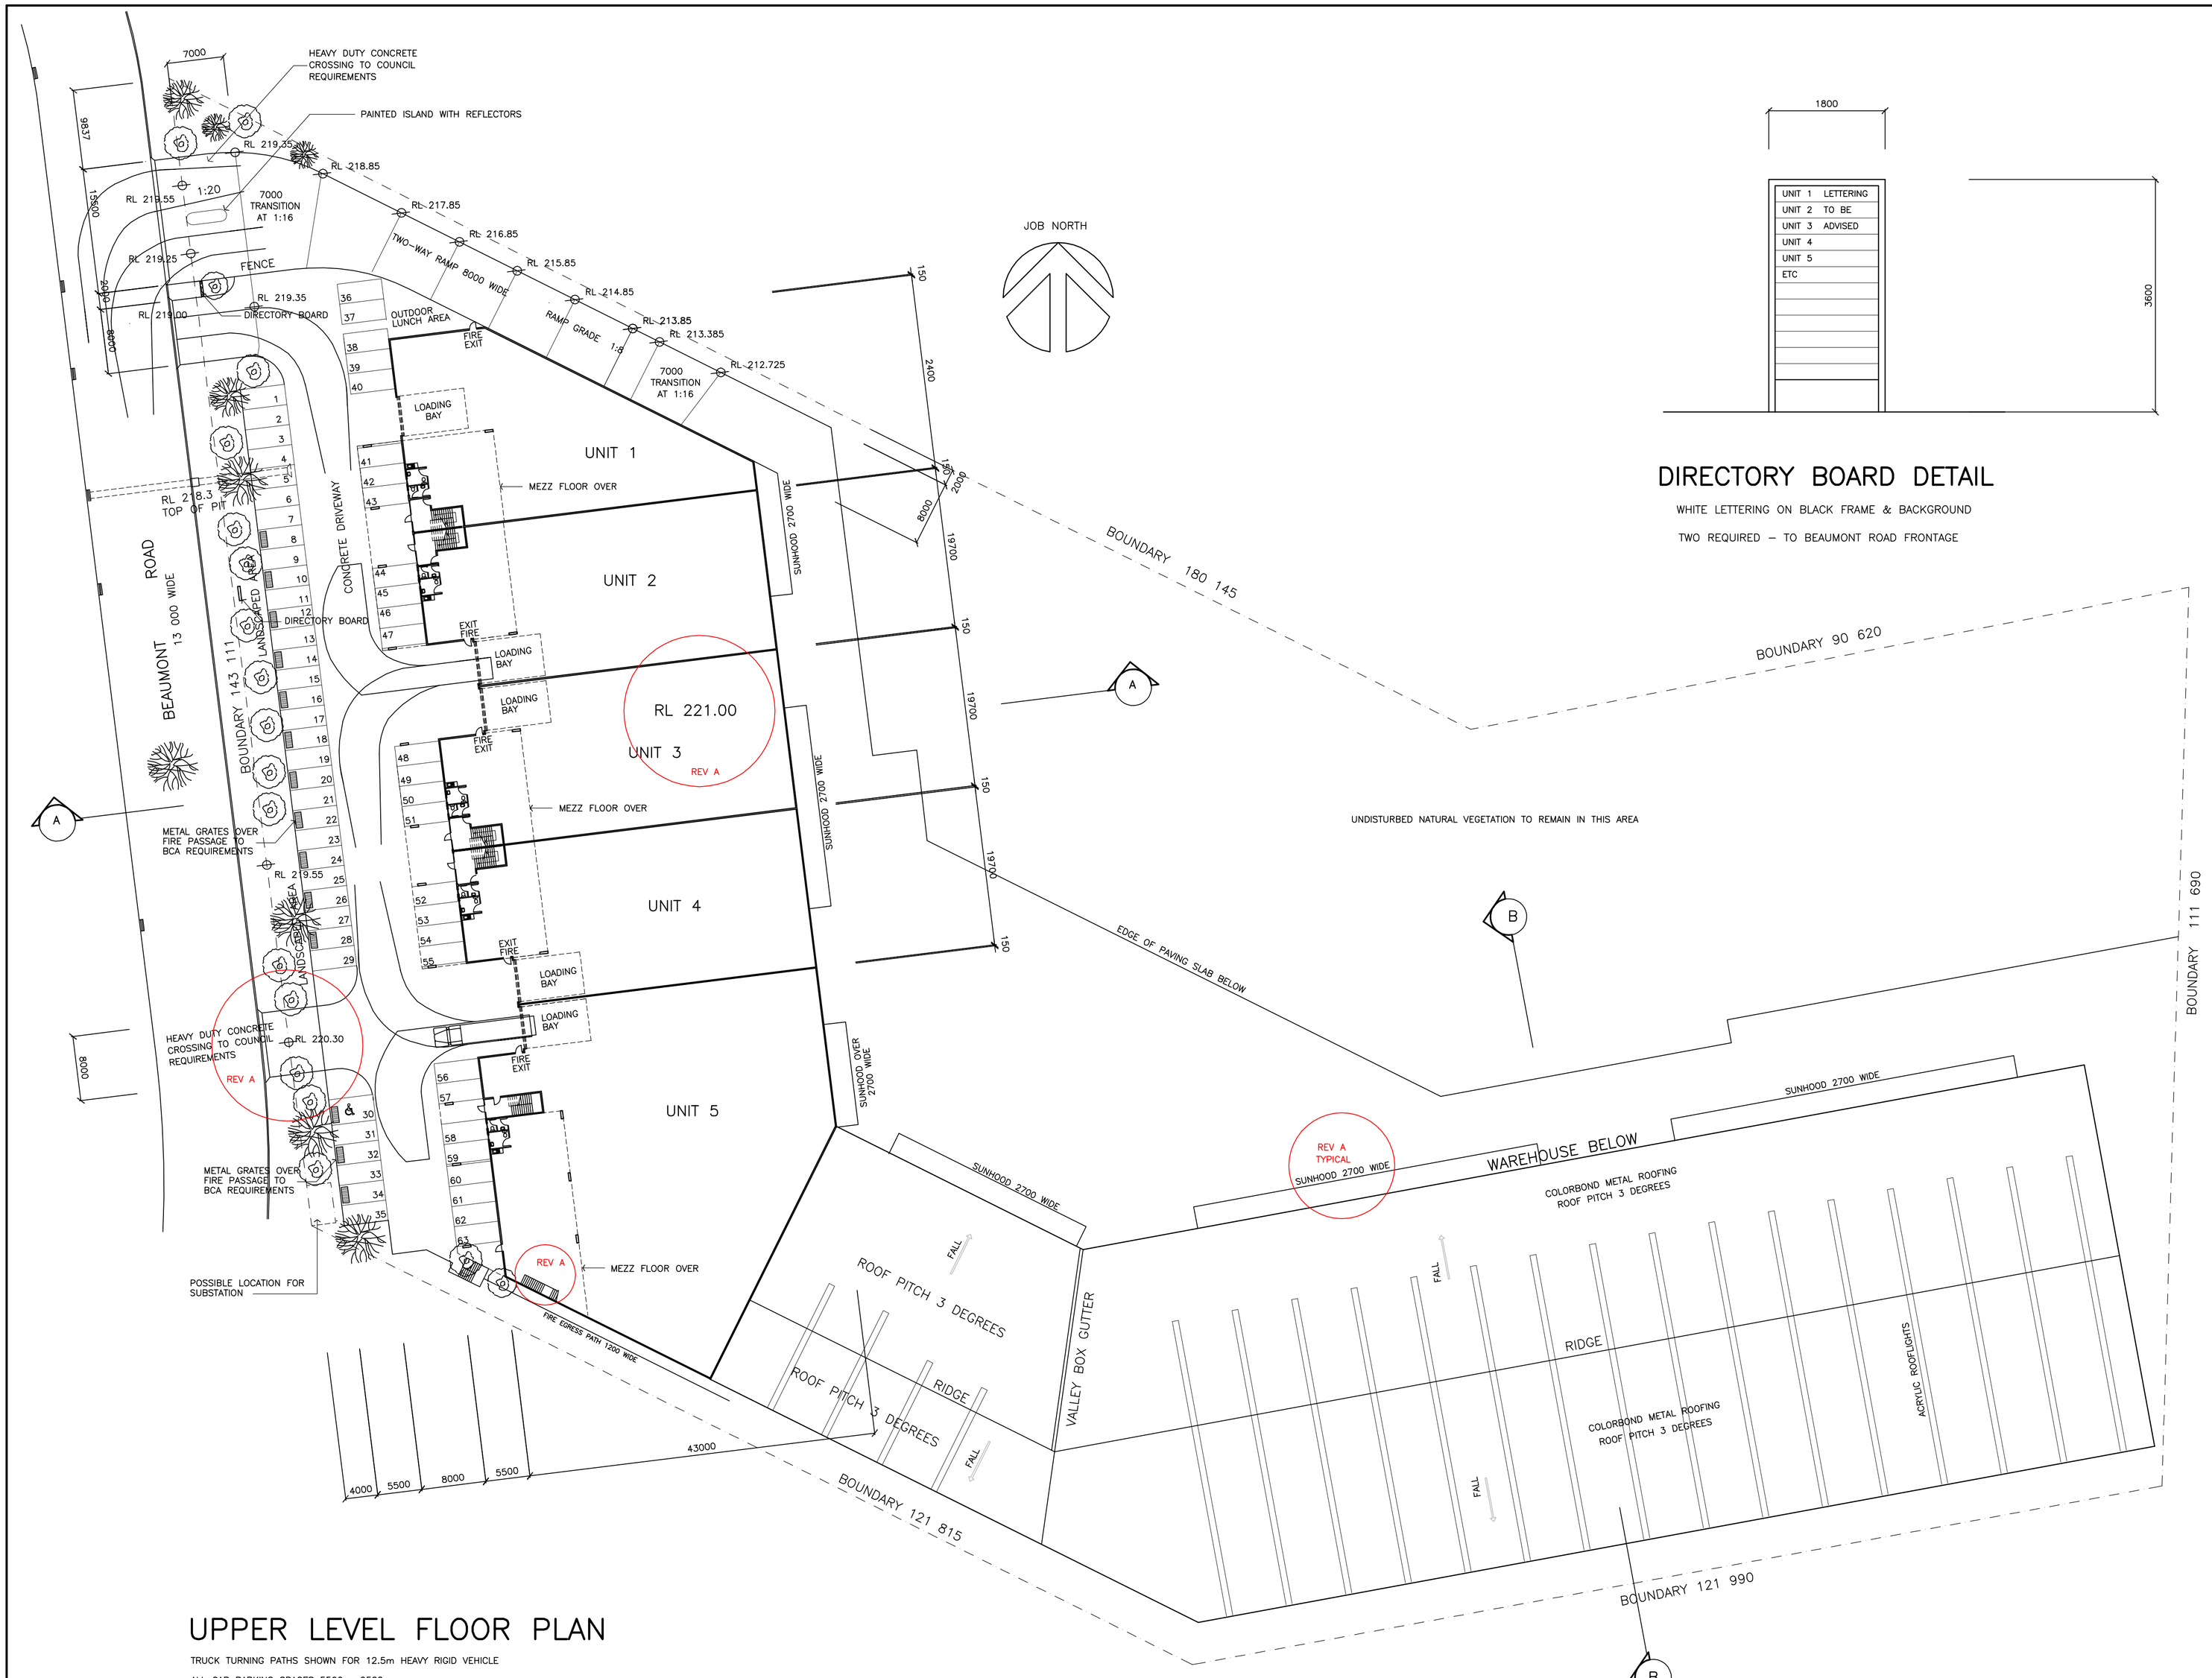

DIRECTORY BOARD DETAIL

WHITE LETTERING ON BLACK FRAME & BACKGROUND

TWO REQUIRED – TO BEAUMONT ROAD FRONTAGE

UPPER LEVEL FLOOR PLAN

TRUCK TURNING PATHS SHOWN FOR 12.5m HEAVY RIGID VEHICLE

ALL CAR PARKING SPACES 5500 x 2500
DISABLED CAR SPACE 3200 x 5500

REVISION B MINOR REVISIONS FOR BCA COMPLIANCE. RL RAISED 1m. 10-3-08
SOUTHERN VEHICULAR ENTRY MOVED
REVISION A MEZZANINE FLOORS TO UNITS 1,2,3 & 4 REDUCED IN AREA 1-2-08

nexus design PTY LTD
680 PACIFIC HIGHWAY KILLARA NSW 2071 AUSTRALIA
TELEPHONE (02) 9418 2711 MOBILE 0408 463 764 FAX (02) 9418 2755
EMAIL nexusdesign@hotkey.net.au ABN 95 002 333 753
CHARTERED MEMBER OF THE BUILDING DESIGNERS ASSOCIATION OF NSW INC

PROJECT

PROPOSED FACTORY/WAREHOUSE
DEVELOPMENT AT
22 BEAUMONT ROAD
MT KURING-GAI
FOR INDUSTRIAL PARKS OF AUSTRALIA PTY LTD

© COPYRIGHT NEXUS DESIGN PTY LTD. NO PART OF THIS DESIGN OR DRAWING MAY BE USED, REPRODUCED OR COPIED IN ANY FORM WITHOUT WRITTEN PERMISSION FROM NEXUS DESIGN PTY LTD

SCALE 1:400	DATE SEPTEMBER 2007
DESIGN	DRAWN
JOB No 2079B	DWG No DA1 B