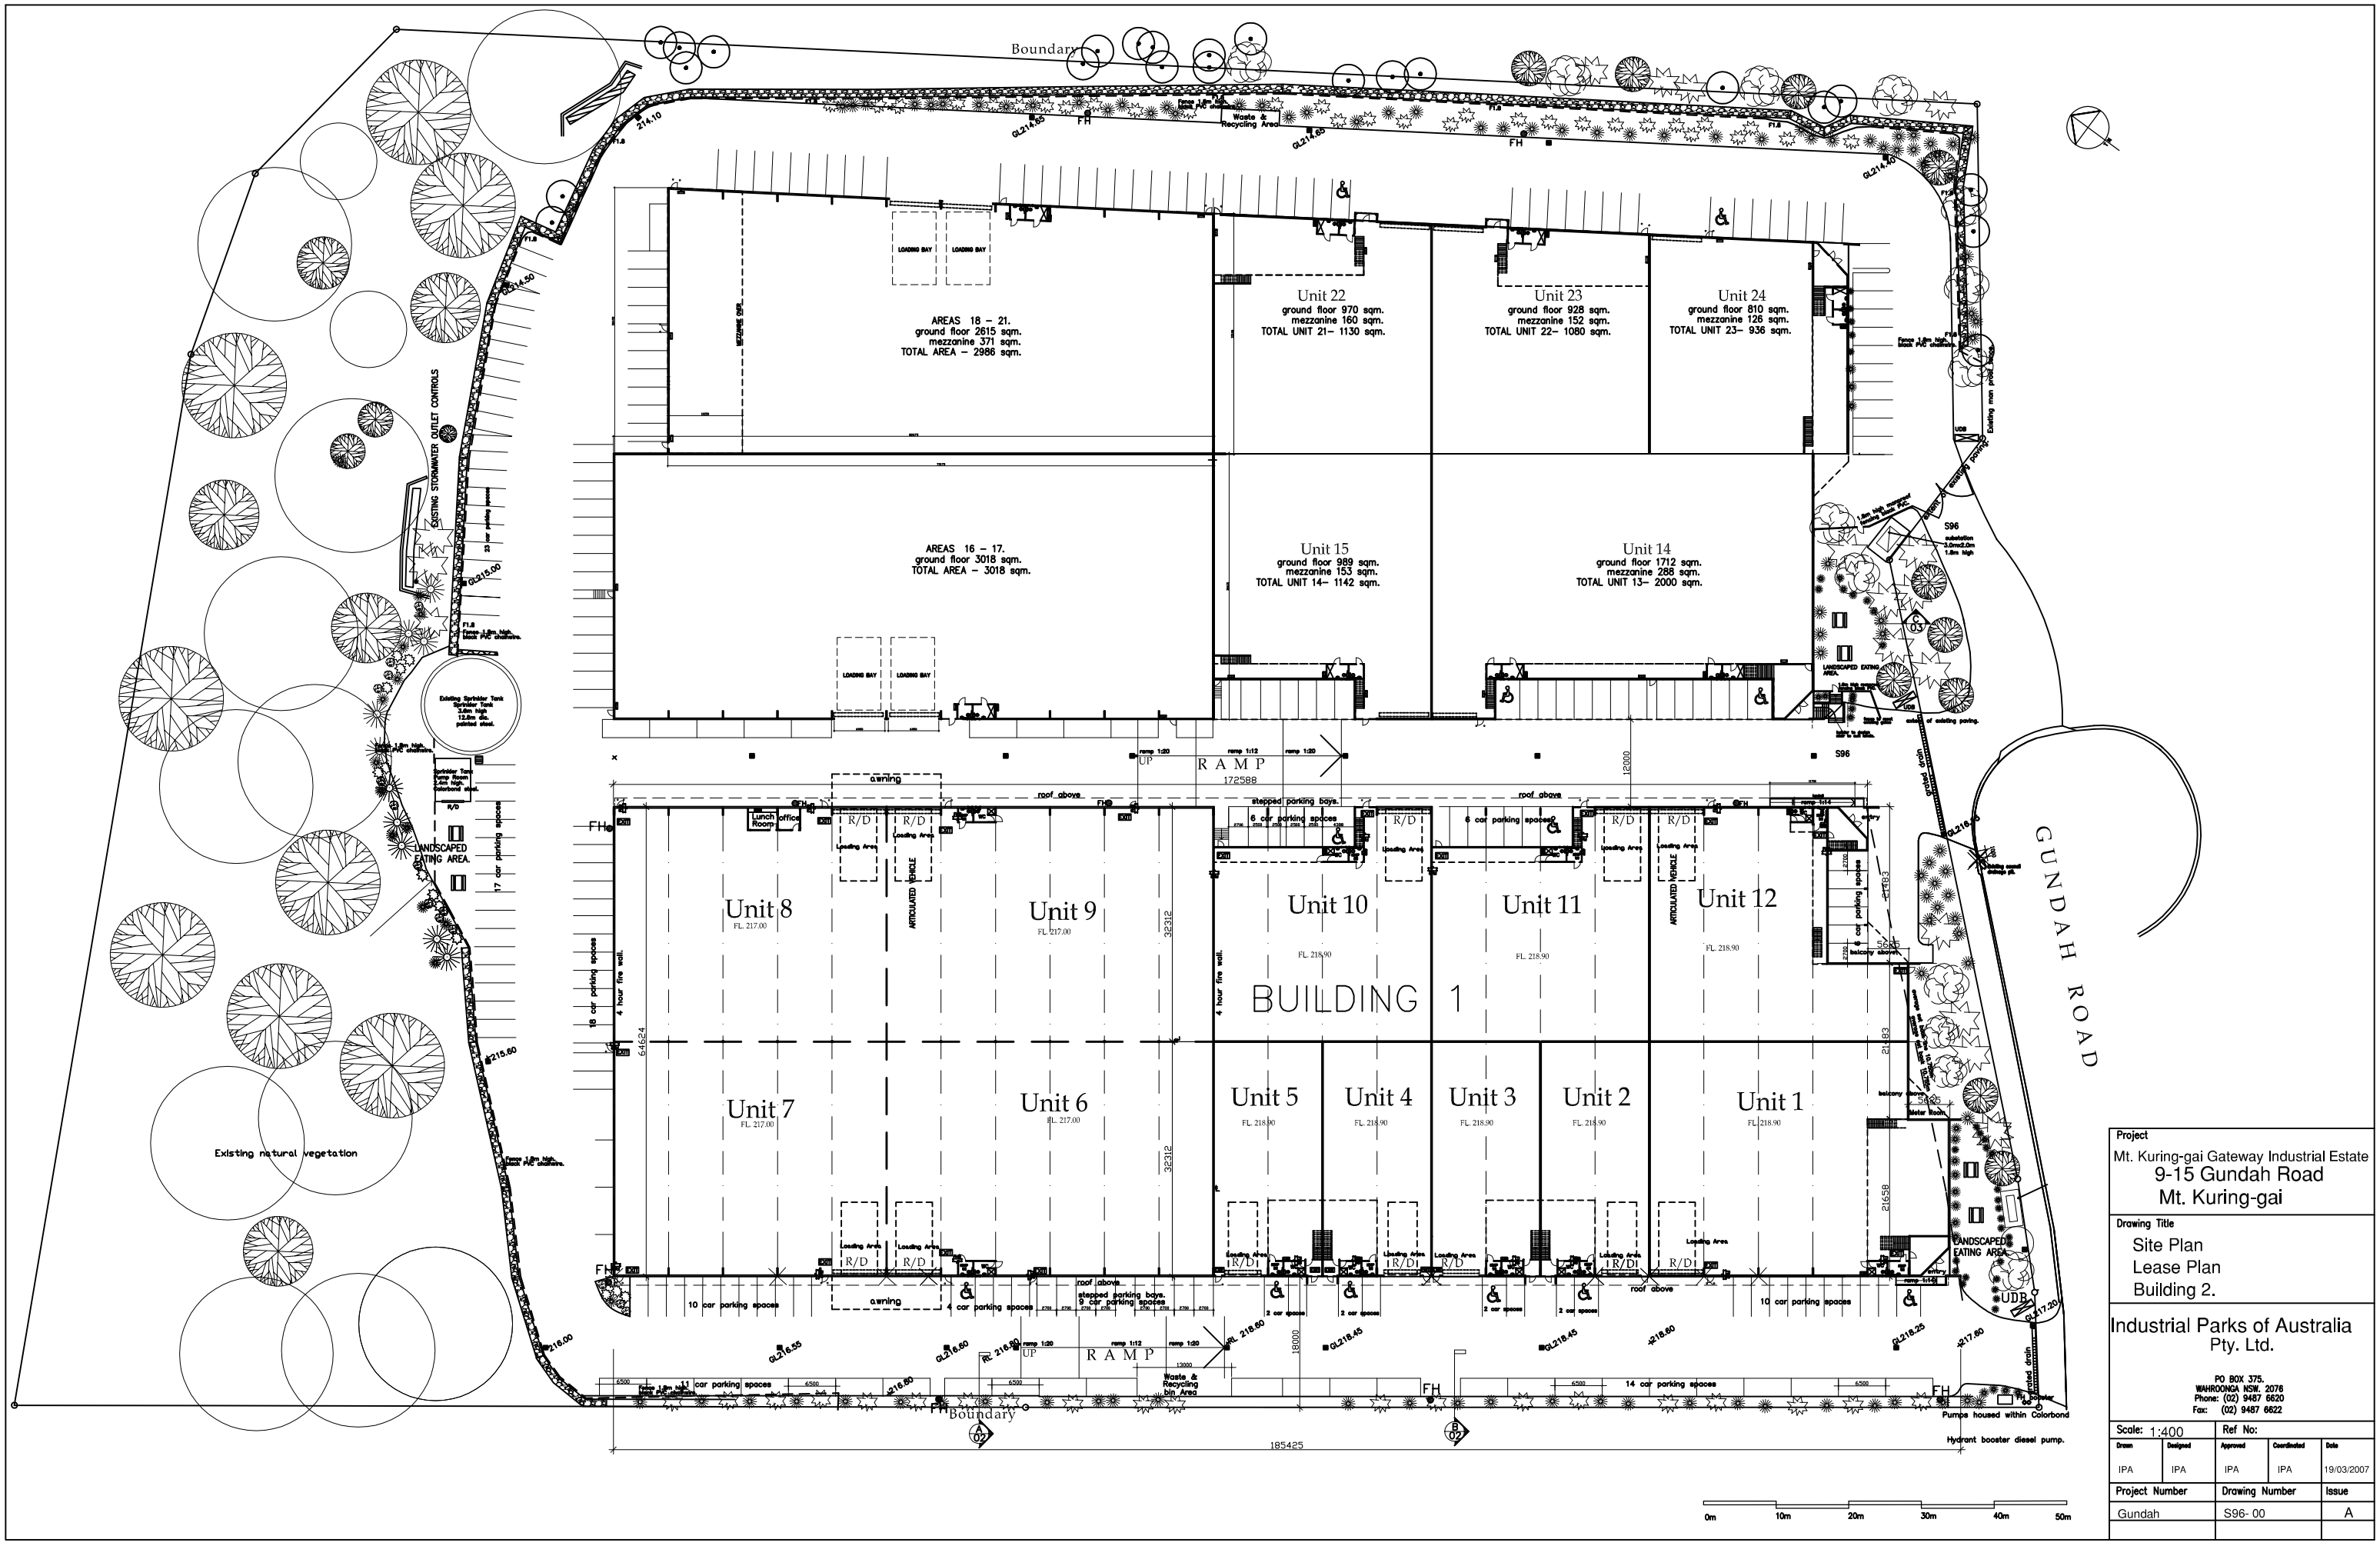

Project				
Mt. Kuring-gai Gateway Industrial Estate 9-15 Gundah Road Mt. Kuring-gai				
Drawing Title Site Plan Lease Plan Building 2.				
Industrial Parks of Australia Pty. Ltd. PO BOX 375. WAHROONGA NSW. 2076 Phone: (02) 9487 6620 Fax: (02) 9487 6622				
Scale: 1:400		Ref No:		
Drawn	Designed	Approved	Coordinated	Date
IPA	IPA	IPA	IPA	19/03/2007
Project Number		Drawing Number		Issue
Gundah		S96- 00		A